

The Long House

A two-storey family house of five bedrooms, drawn around a double-height living room.
Footprint 88' 8" × 47' 4½" (27.0 × 14.4 m).
Room area 4,923 sq ft (457 m²): the sum of the rooms on the sheets, garage excluded.

This sample is issued so you can judge the quality and completeness of our drawings.
It is watermarked, reduced in resolution and not licensed for construction.
Every Yetarch set is drawn from one client’s brief. This house is not for sale as a stock plan.

DRAWING REGISTER

A000	Cover and drawing register		In this sample
A101	Ground floor plan	1:50 at A1	In this sample
A102	First floor plan	1:50 at A1	In this sample
	Sections, elevations, details, schedules	1:50 at A1	Project set only

Scale. The sheets are drawn at 1:50 on A1. This sample is printed on A3, so it is reduced and not to scale.
Read the written dimensions; do not measure from the print or the screen.
Local review. Engineering, calculations, stamps and permits are completed by a licensed professional in your area.

PROJECT
The Long House

SET
Sample, extract


SHEET
A000

TITLE
Cover and drawing register

SCALE
1:50 at A1
This A3 copy is reduced. Do not scale.

STATUS
Sample, not for construction

SHEET NO.
1 / 3

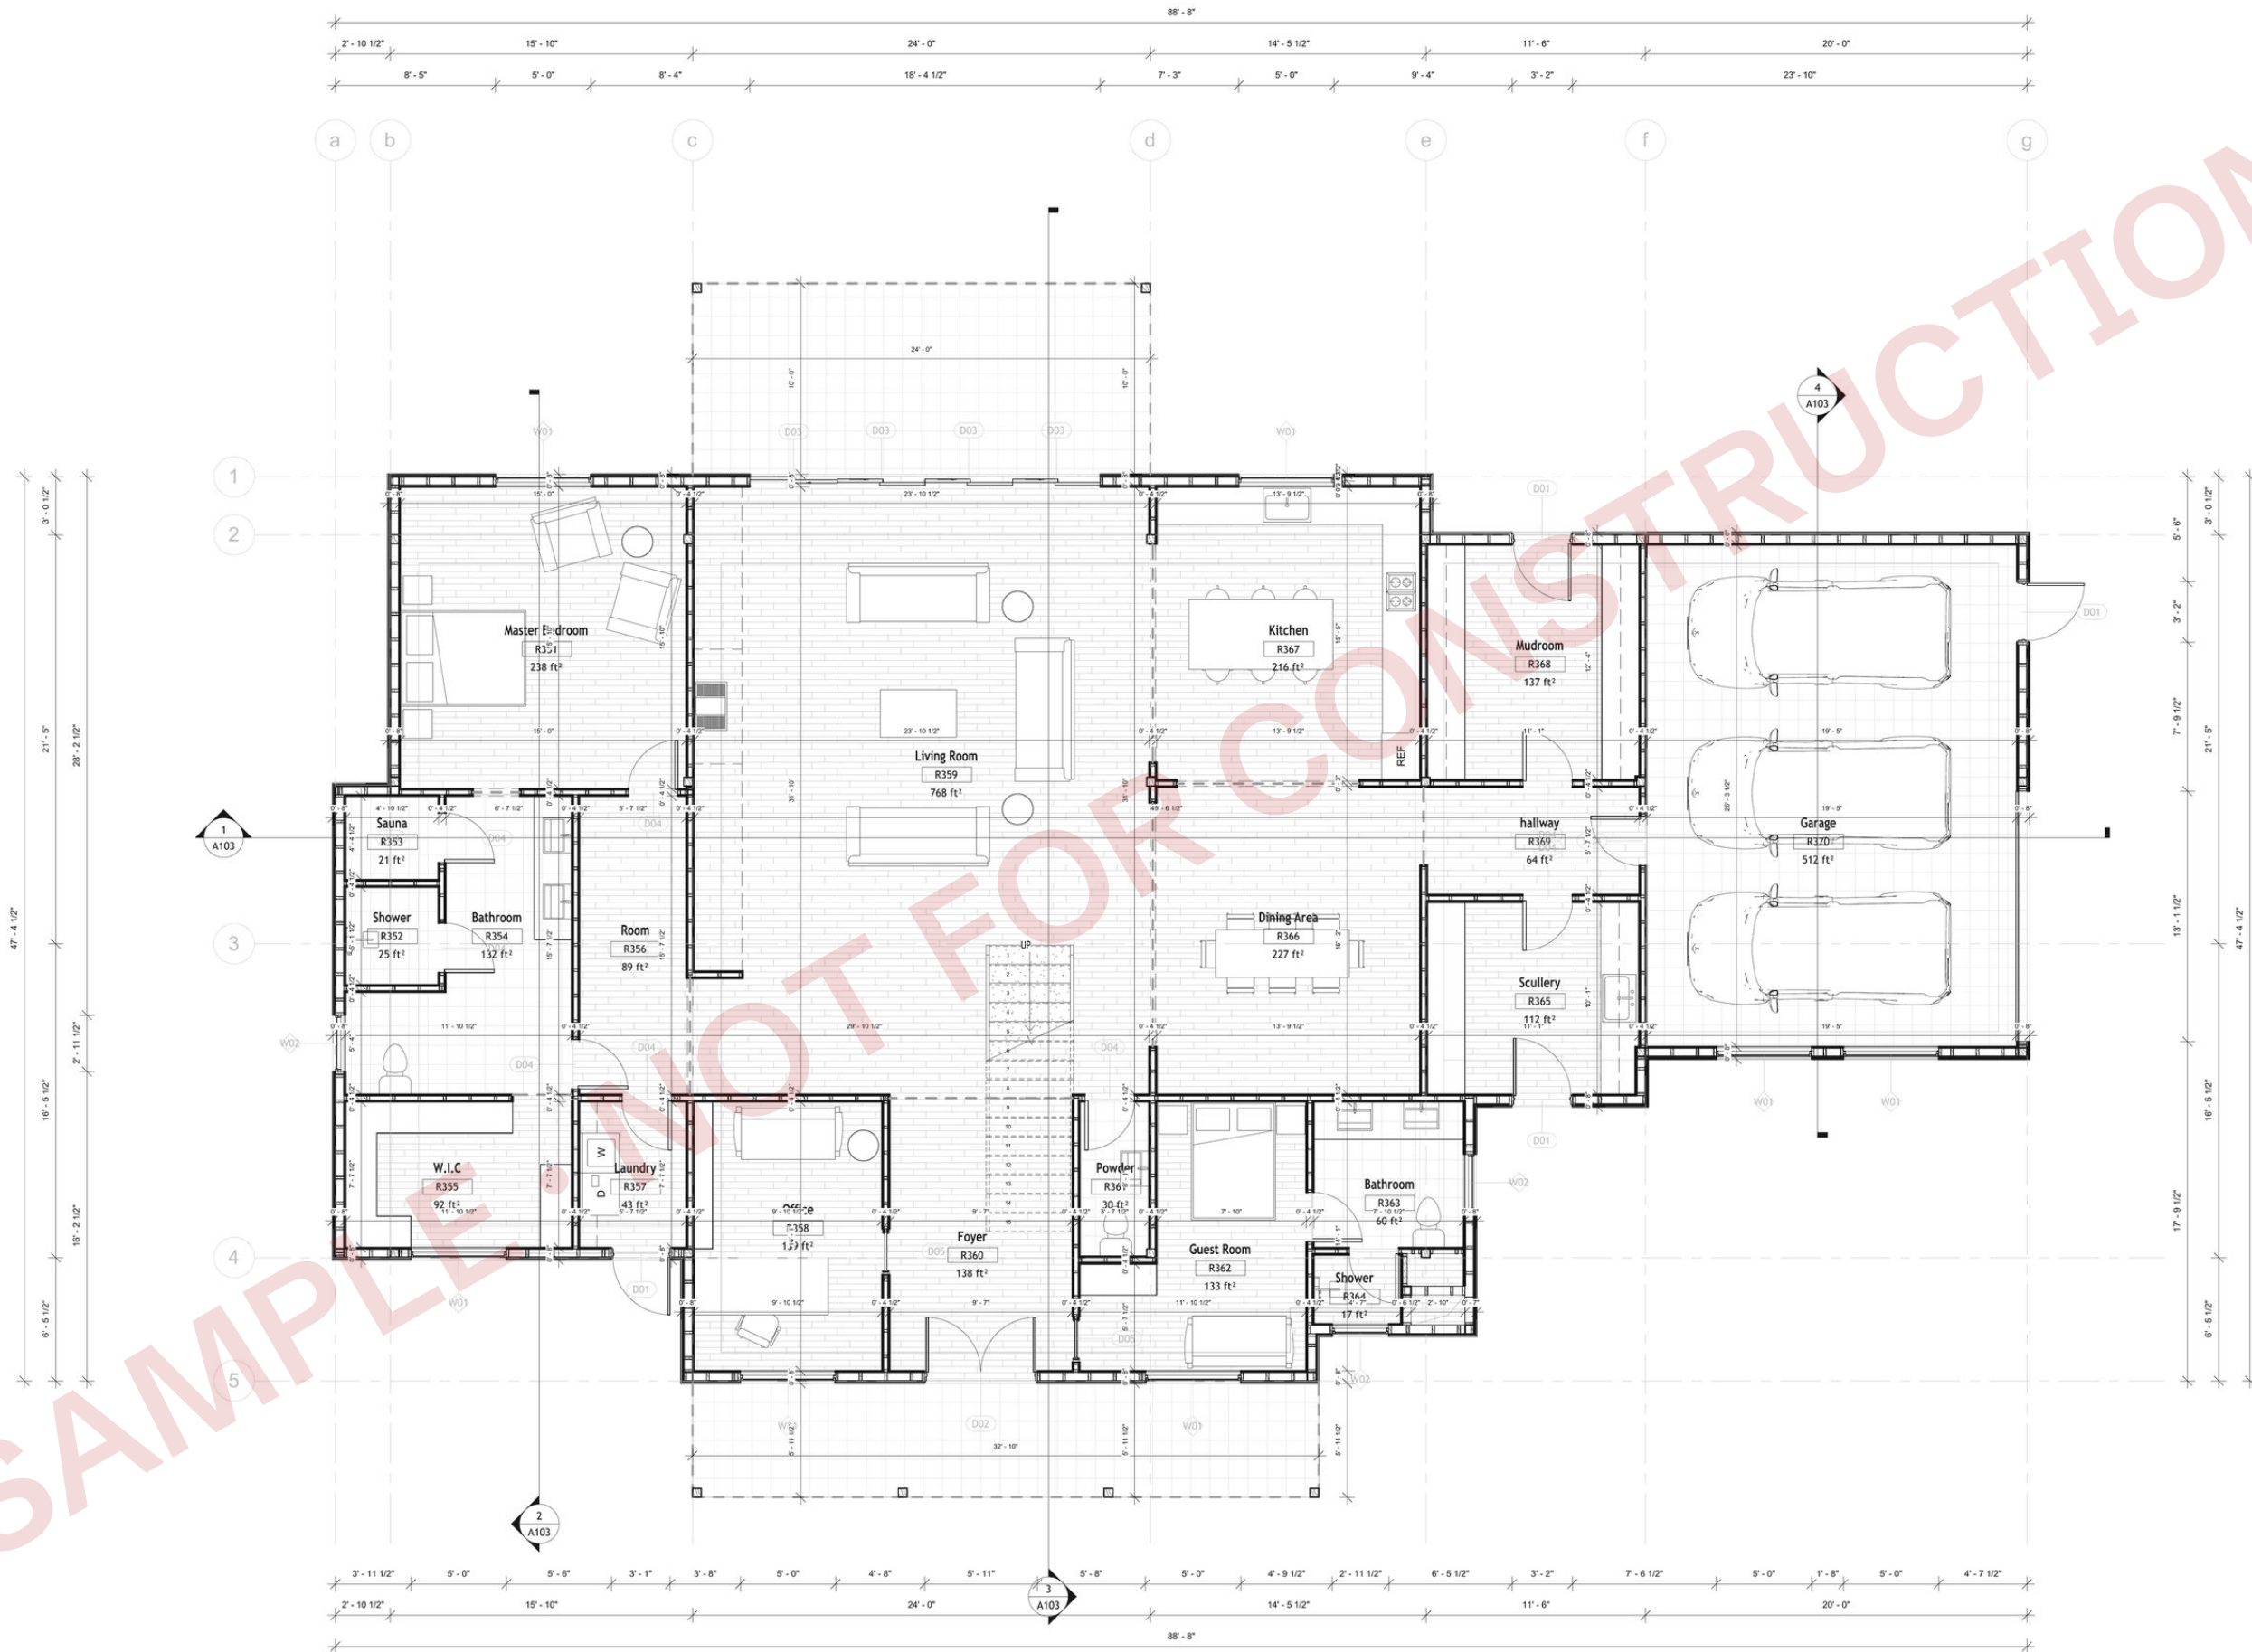

PROJECT
The Long House

SET
Sample, extract


SHEET
A101

TITLE
Ground floor plan

SCALE
1:50 at A1
This A3 copy is reduced. Do not scale.

STATUS
Sample, not for construction

SHEET NO.
2 / 3

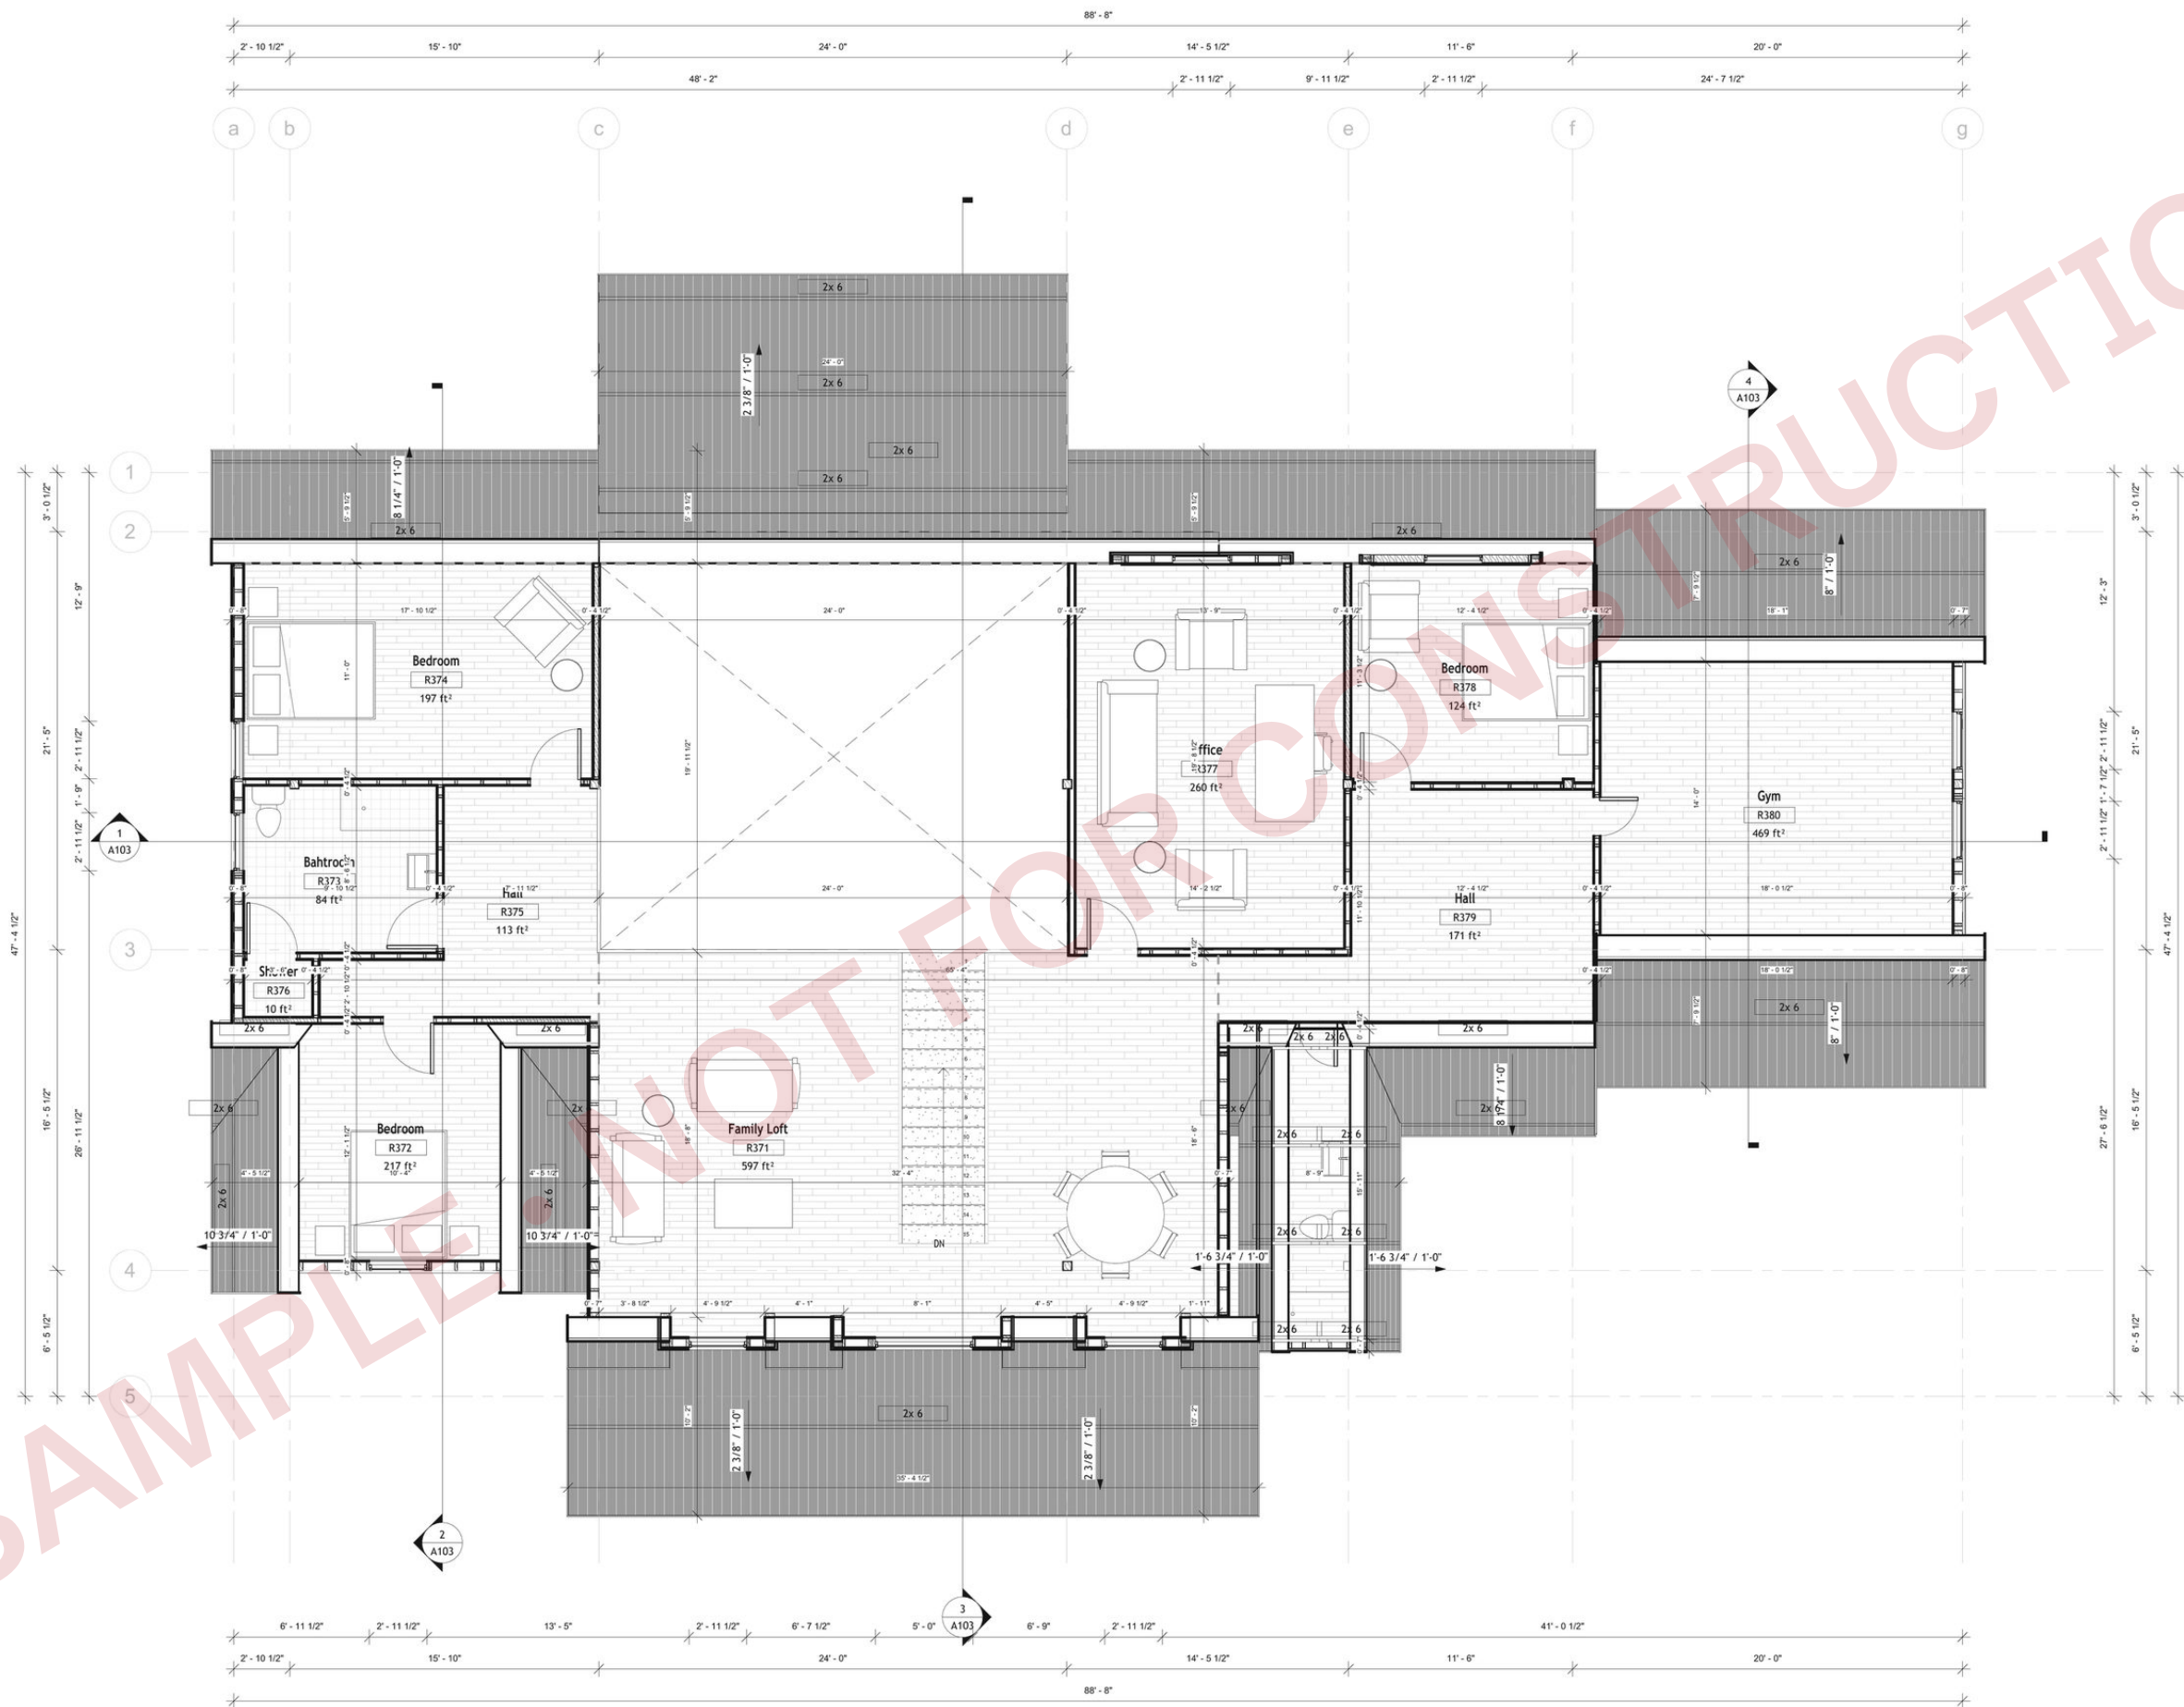

PROJECT
The Long House

SET
Sample, extract

SHEET
A102

TITLE
First floor plan

SCALE
1:50 at A1
This A3 copy is reduced. Do not scale.

STATUS
Sample, not for construction

SHEET NO.
3 / 3